PLAN OF SURVEY OF
PART OF LOT 23 CONCESSION 6
TOWNSHIP OF KING – REGIONAL MUNICIPALITY OF YORK
SCALE 1 : 1000 10 0 50 100 metres
E.R.GARDEN LTD.

I REQUIRE THIS PLAN TO BE DEPOSITED UNDER THE LAND TITLES ACT

MAY 12, 2003
DATE
E.R.GARDEN O.L.S.

METRIC DISTANCES SHOWN ON THIS PLAN ARE IN METRES AND CAN BE CONVERTED TO FEET BY DIVIDING BY 0.3048

PLAN 65R-2596
RECEIVED AND DEPOSITED
DATE MAY 12 2003
LAND REGISTRAR FOR THE LAND TITLES DIVISION OF YORK REGION NO. 65

SCHEDULE

PART	AREA	PIN	PART OF PIN	CON.	LOT	PART OF PIN
1	8.362	03384-0159				

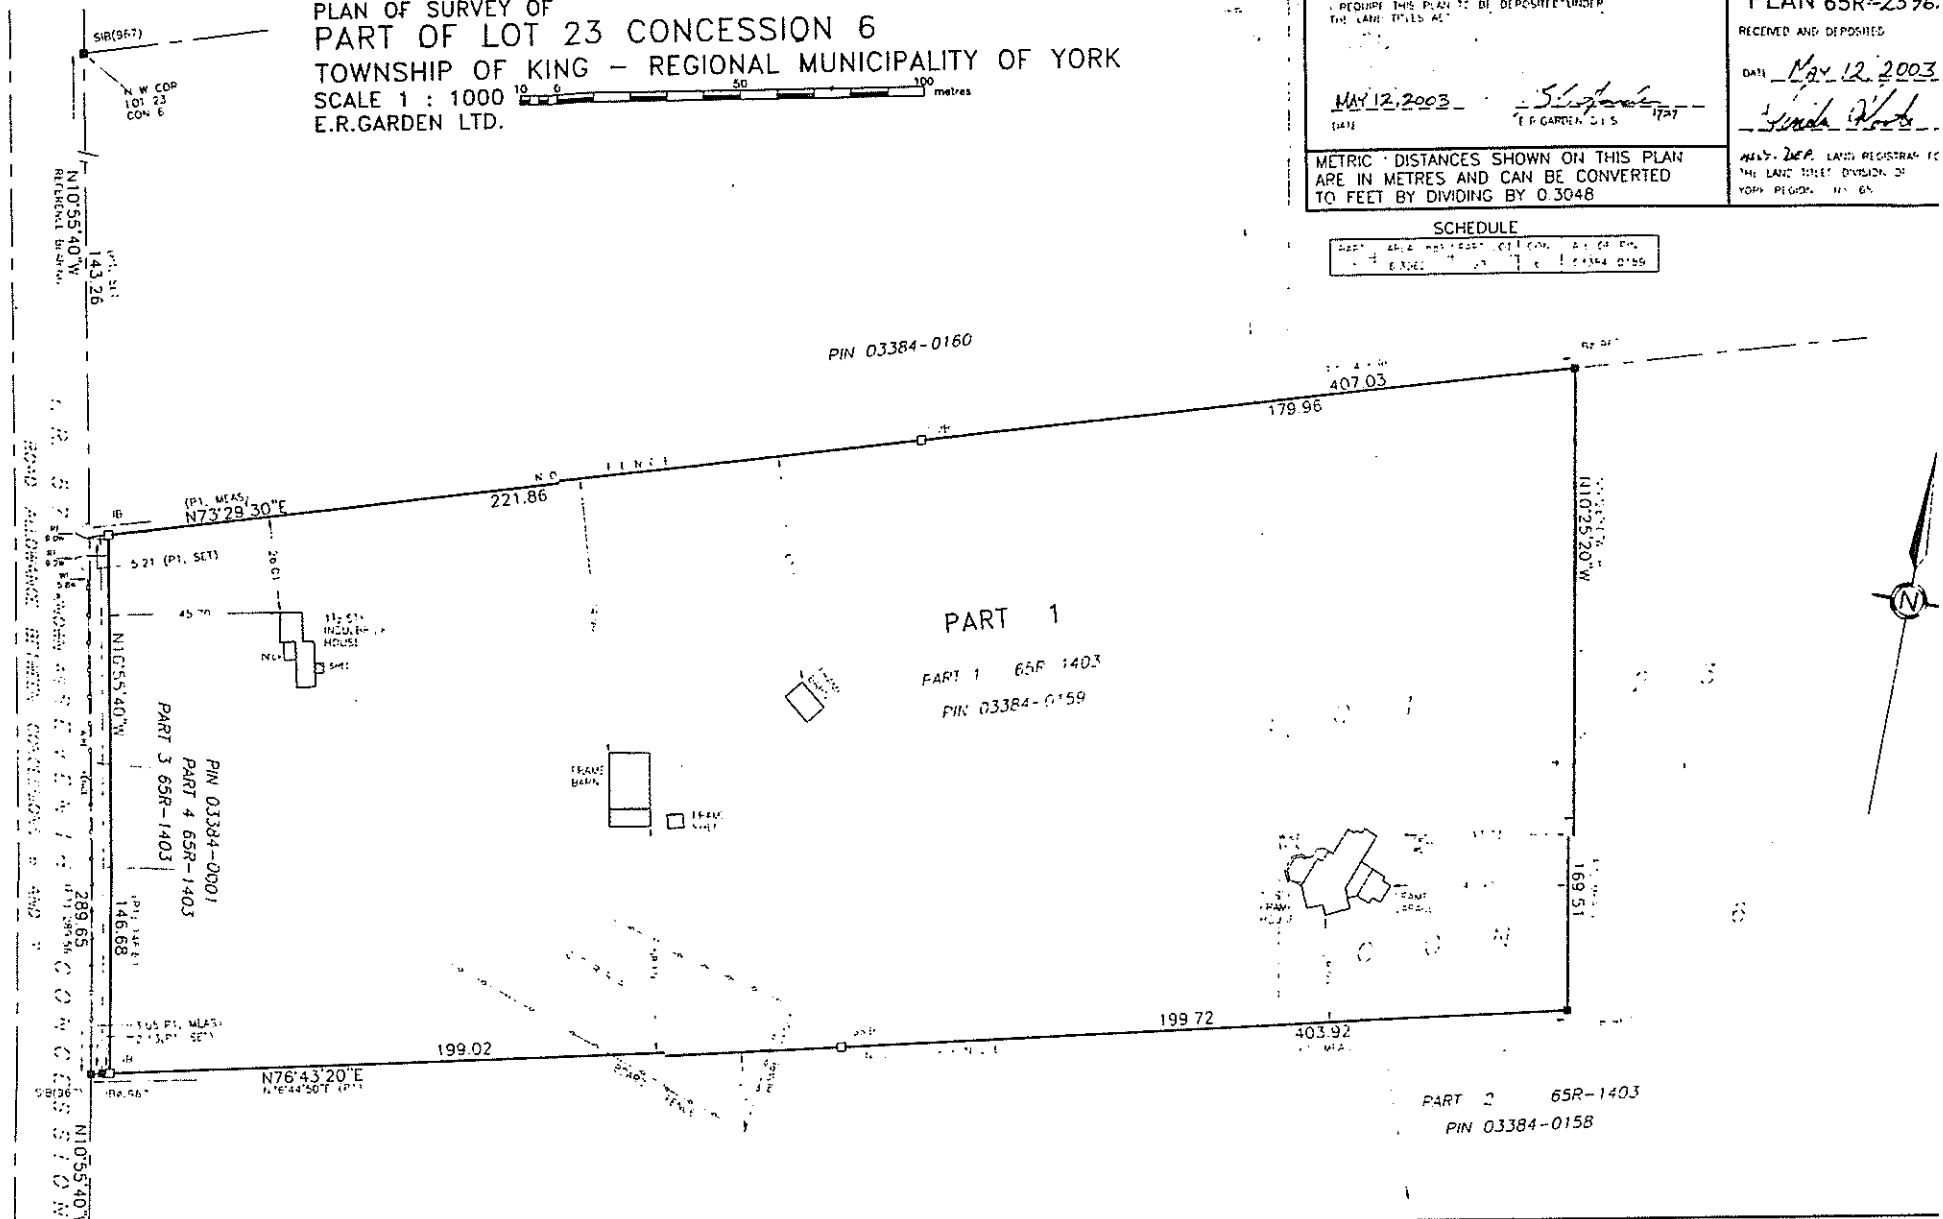

LEGEND

- IB IRON BAR
- SB STANDARD IRON BAR
- SSB SHORT STANDARD IRON BAR
- EOF END OF FENCE
- FC FENCE CORNER
- RF RAIL FENCE
- WF WIRE FENCE

BEARING REFERENCE

BEARINGS ARE ASTRONOMIC AND ARE REFERRED TO THE EAST LIMIT OF THE ROAD ALLOWANCE BETWEEN CONCESSIONS 6 AND 7 HAVING A BEARING OF N10°55'40"W AS SHOWN ON PLAN 65R 1403

E.R.GARDEN LIMITED
ONTARIO LAND SURVEYOR
1765 JOURNEYS END CIRCLE
NEWMARKET ONTARIO

SURVEYOR'S CERTIFICATE

I CERTIFY THAT:
1. THIS SURVEY AND PLAN ARE CORRECT AND IN ACCORDANCE WITH THE SURVEYS ACT, THE SURVEYORS ACT AND THE LAND TITLES ACT AND THE REGULATIONS MADE UNDER THEM
2. THE SURVEY WAS COMPLETED ON THE 21ST DAY OF JANUARY 2003

MAY 12, 2003
DATE
E.R.GARDEN O.L.S.

DATE	P.B.MAY
DRAWN	D.G.GILES
CHK'D	

FILE NUMBER 03-3294